P:\projects\1872\Xkr Dwg\O-1042-ALTA.dwg 7/19/07

ALTA/ACSM LAND TITLE SURVEY

PARCELS 1 & 3
(40 PM 21)
SHEET 2 OF 2

KISTER, SAVIO & REI, INC.
LAND SURVEYORS - CIVIL ENGINEERS
3095 RICHMOND PARKWAY, SUITE 214
RICHMOND, CALIFORNIA 94806
PHONE: (510) 222-4020 FAX: (510) 222-3718
E-MAIL: info@ksrinc.net

for: LFR, INC.

SCALE: 1"=30'	JOB No. 18727
DATE: 06-27-07	DWG No. O-1042

SUISUN CITY, SOLANO COUNTY, CALIFORNIA

REFERENCES
FIELD BOOK No.
FILE MAP:
TITLE CO.:
DATUM:
ROOT No.:
MISC REF.: 18727FLE
O-1041

REVISIONS

DESCRIPTION

APN: 173-390-160
173-390-180

GRAPHIC SCALE
(IN FEET)
1 inch = 30 ft.
0 15 30 60

LEGEND
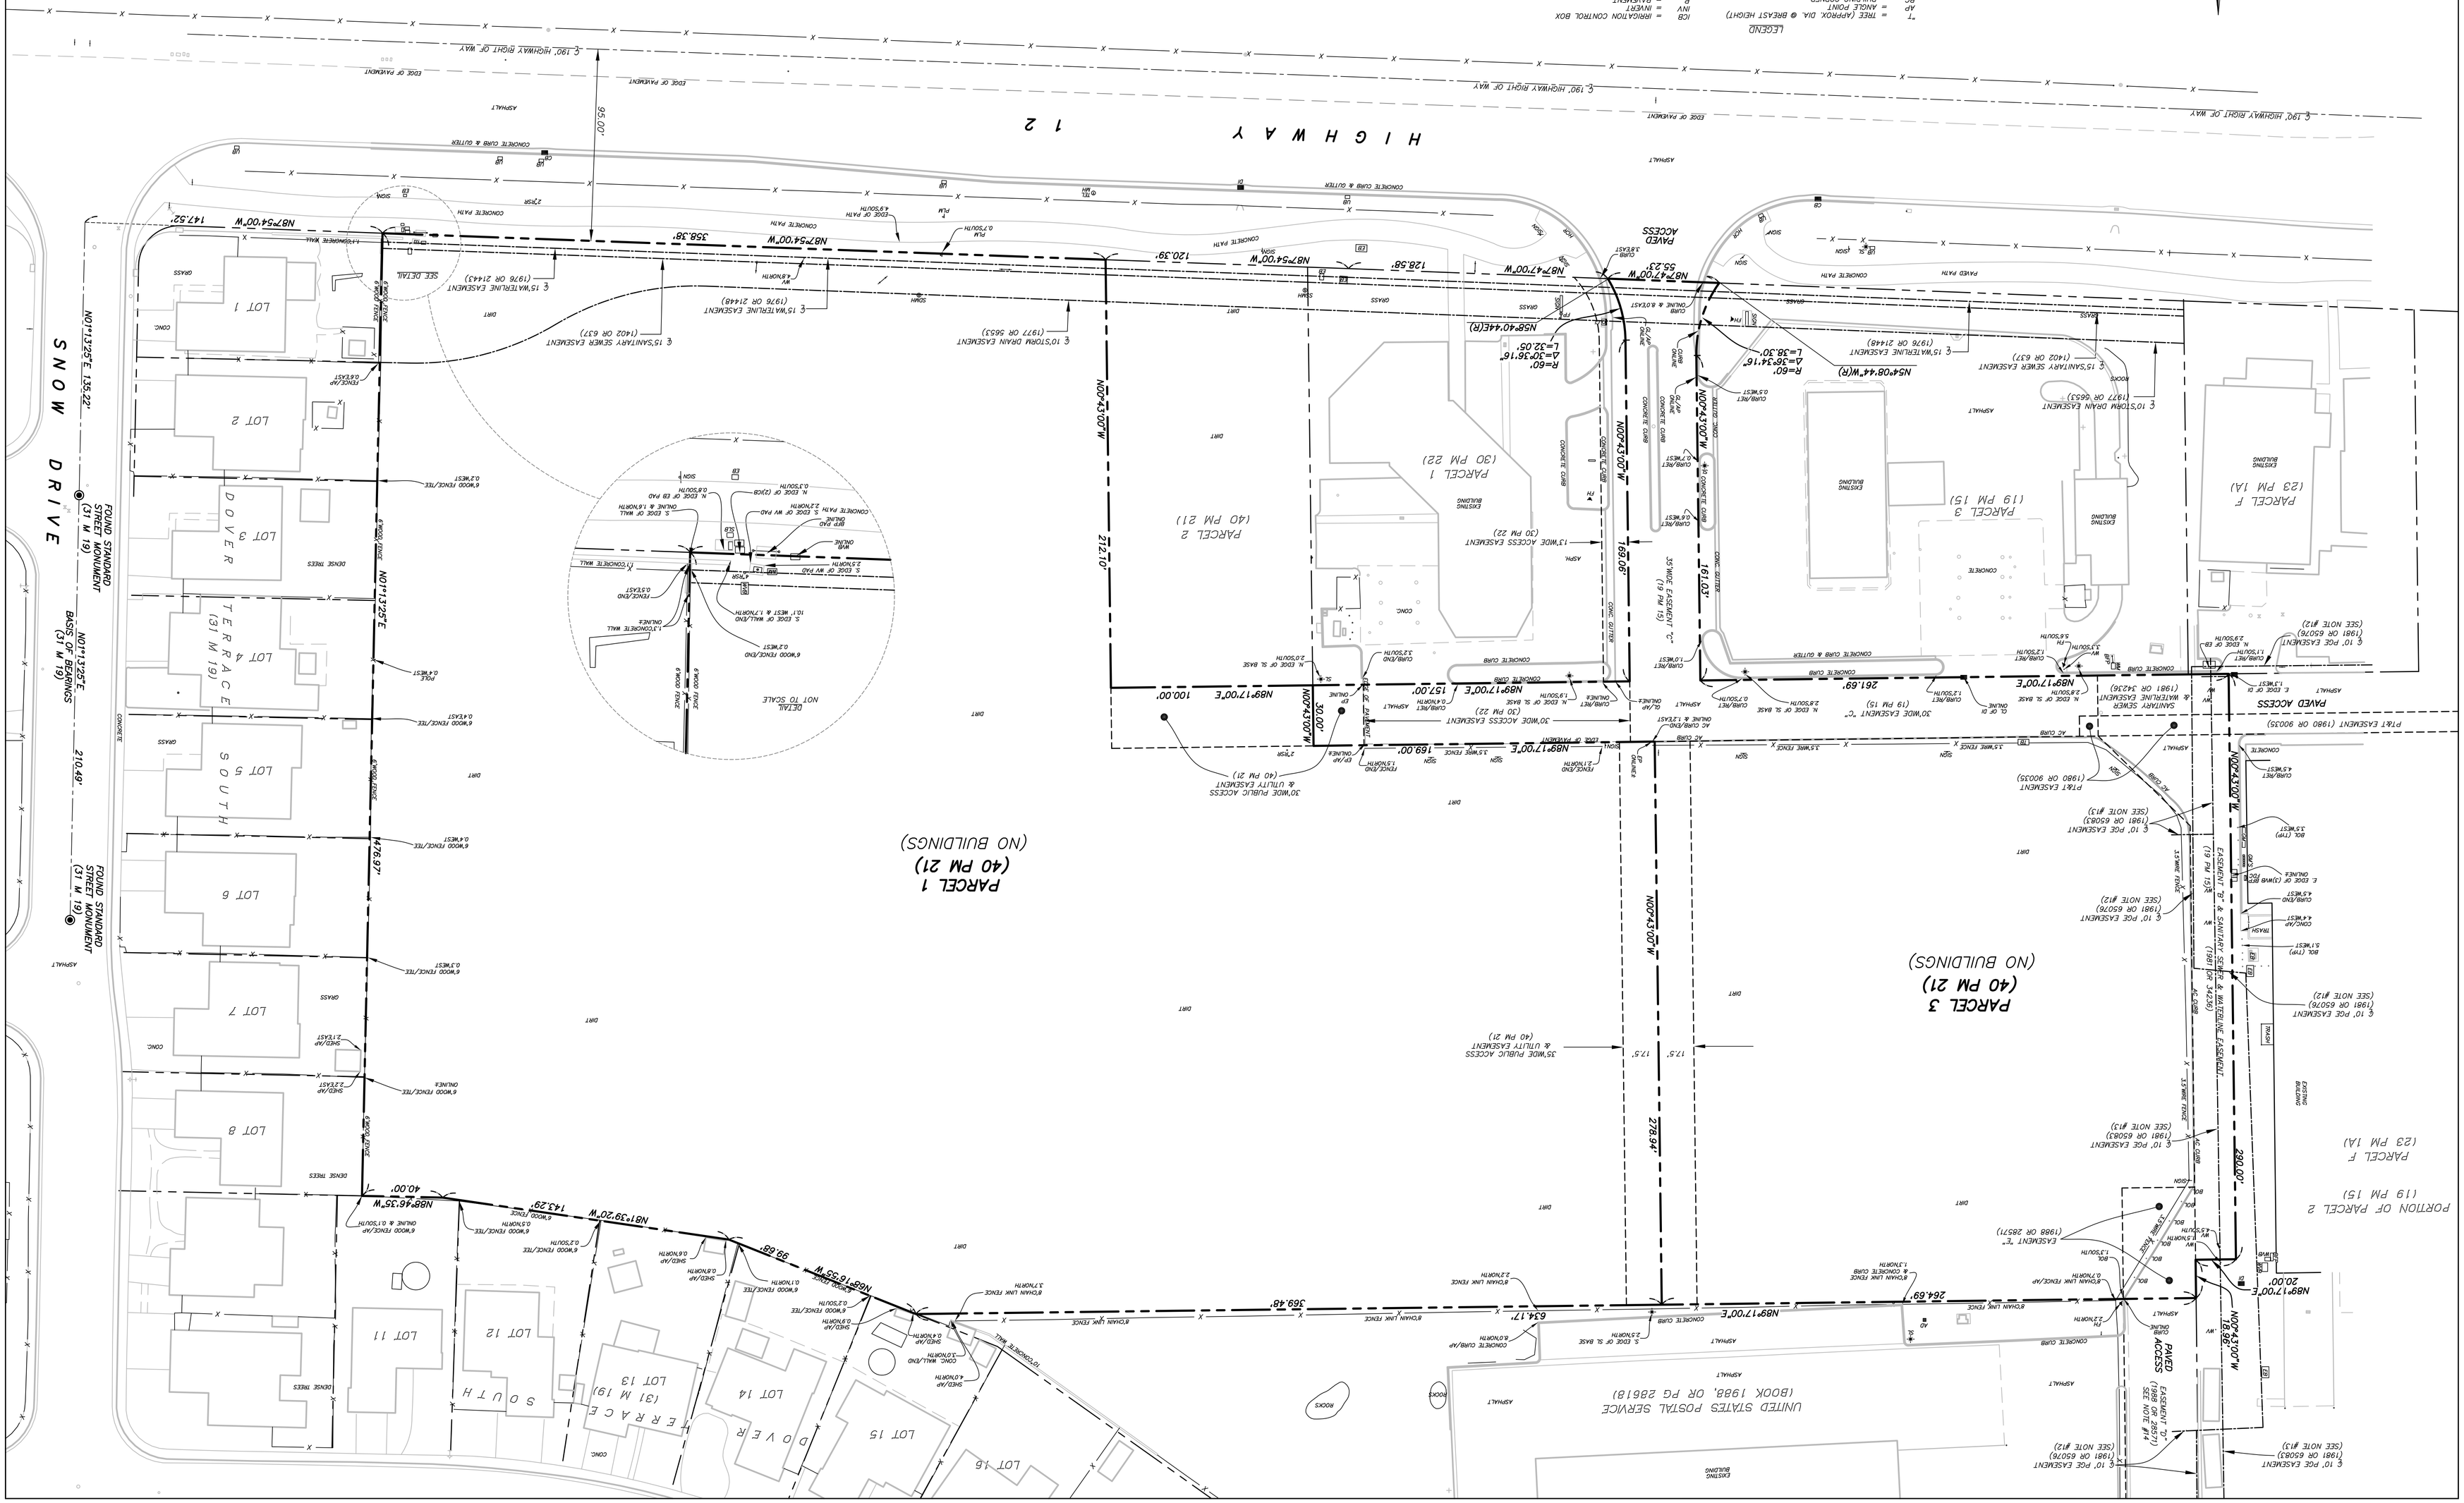
T	= TREE (APPROX. DIA. @ BREAST HEIGHT)	IRR	= IRRIGATION CONTROL BOX
AP	= ANGLE POINT	INV	= INVERT
BC	= BUILDING CORNER	PLM	= PIPE LINE MARKER
BFP	= BACK FLOW PREVENTER	POC	= POINT ON CURVE
BOL	= BOLLARD	RET	= RETURN
BW	= BOTTOM OF WALL	RSR	= RISER
BL	= BUILDING LINE	S	= SIGN
CB	= CATCH BASIN	SDMH	= STORM DRAIN MANHOLE
CONC	= CONCRETE	SL	= STREET LIGHT
CL	= CENTER LINE	SLB	= STREET LIGHT BOX
DI	= DRAIN INLET	SSMH	= SANITARY SEWER MANHOLE
DL	= DAYLIGHT	SSCO	= SANITARY SEWER CLEAN OUT
EB	= ELECTRIC BOX	T	= TOP OF SLOPE
-ELEC-	= UNDERGROUND ELECTRIC LINE	TOB	= TOE OF SLOPE
EP	= EDGE OF PAVEMENT	TOC	= TOP OF CONCRETE
F	= FENCE	-TEL-	= UNDERGROUND TELEPHONE LINE
FH	= FIRE HYDRANT	U	= UTILITY BOX
FDC	= FIRE DEPARTMENT CONNECTION	UB	= UTILITY BOX
FL	= FLOW LINE	W	= WALK
FP	= FLAG POLE	-W-	= WATER LINE
G	= GUTTER LIP	WM	= WATER METER
GB	= GRADE BREAK	WV	= WATER VALVE
-GAS-	= GAS LINE	WVB	= WATER VALVE BOX
GM	= GAS METER		= FOUND STANDARD STREET MONUMENT
GV	= GATE POST		
GE	= GROUND ELEVATION		
HCR	= HANDICAP RAMP